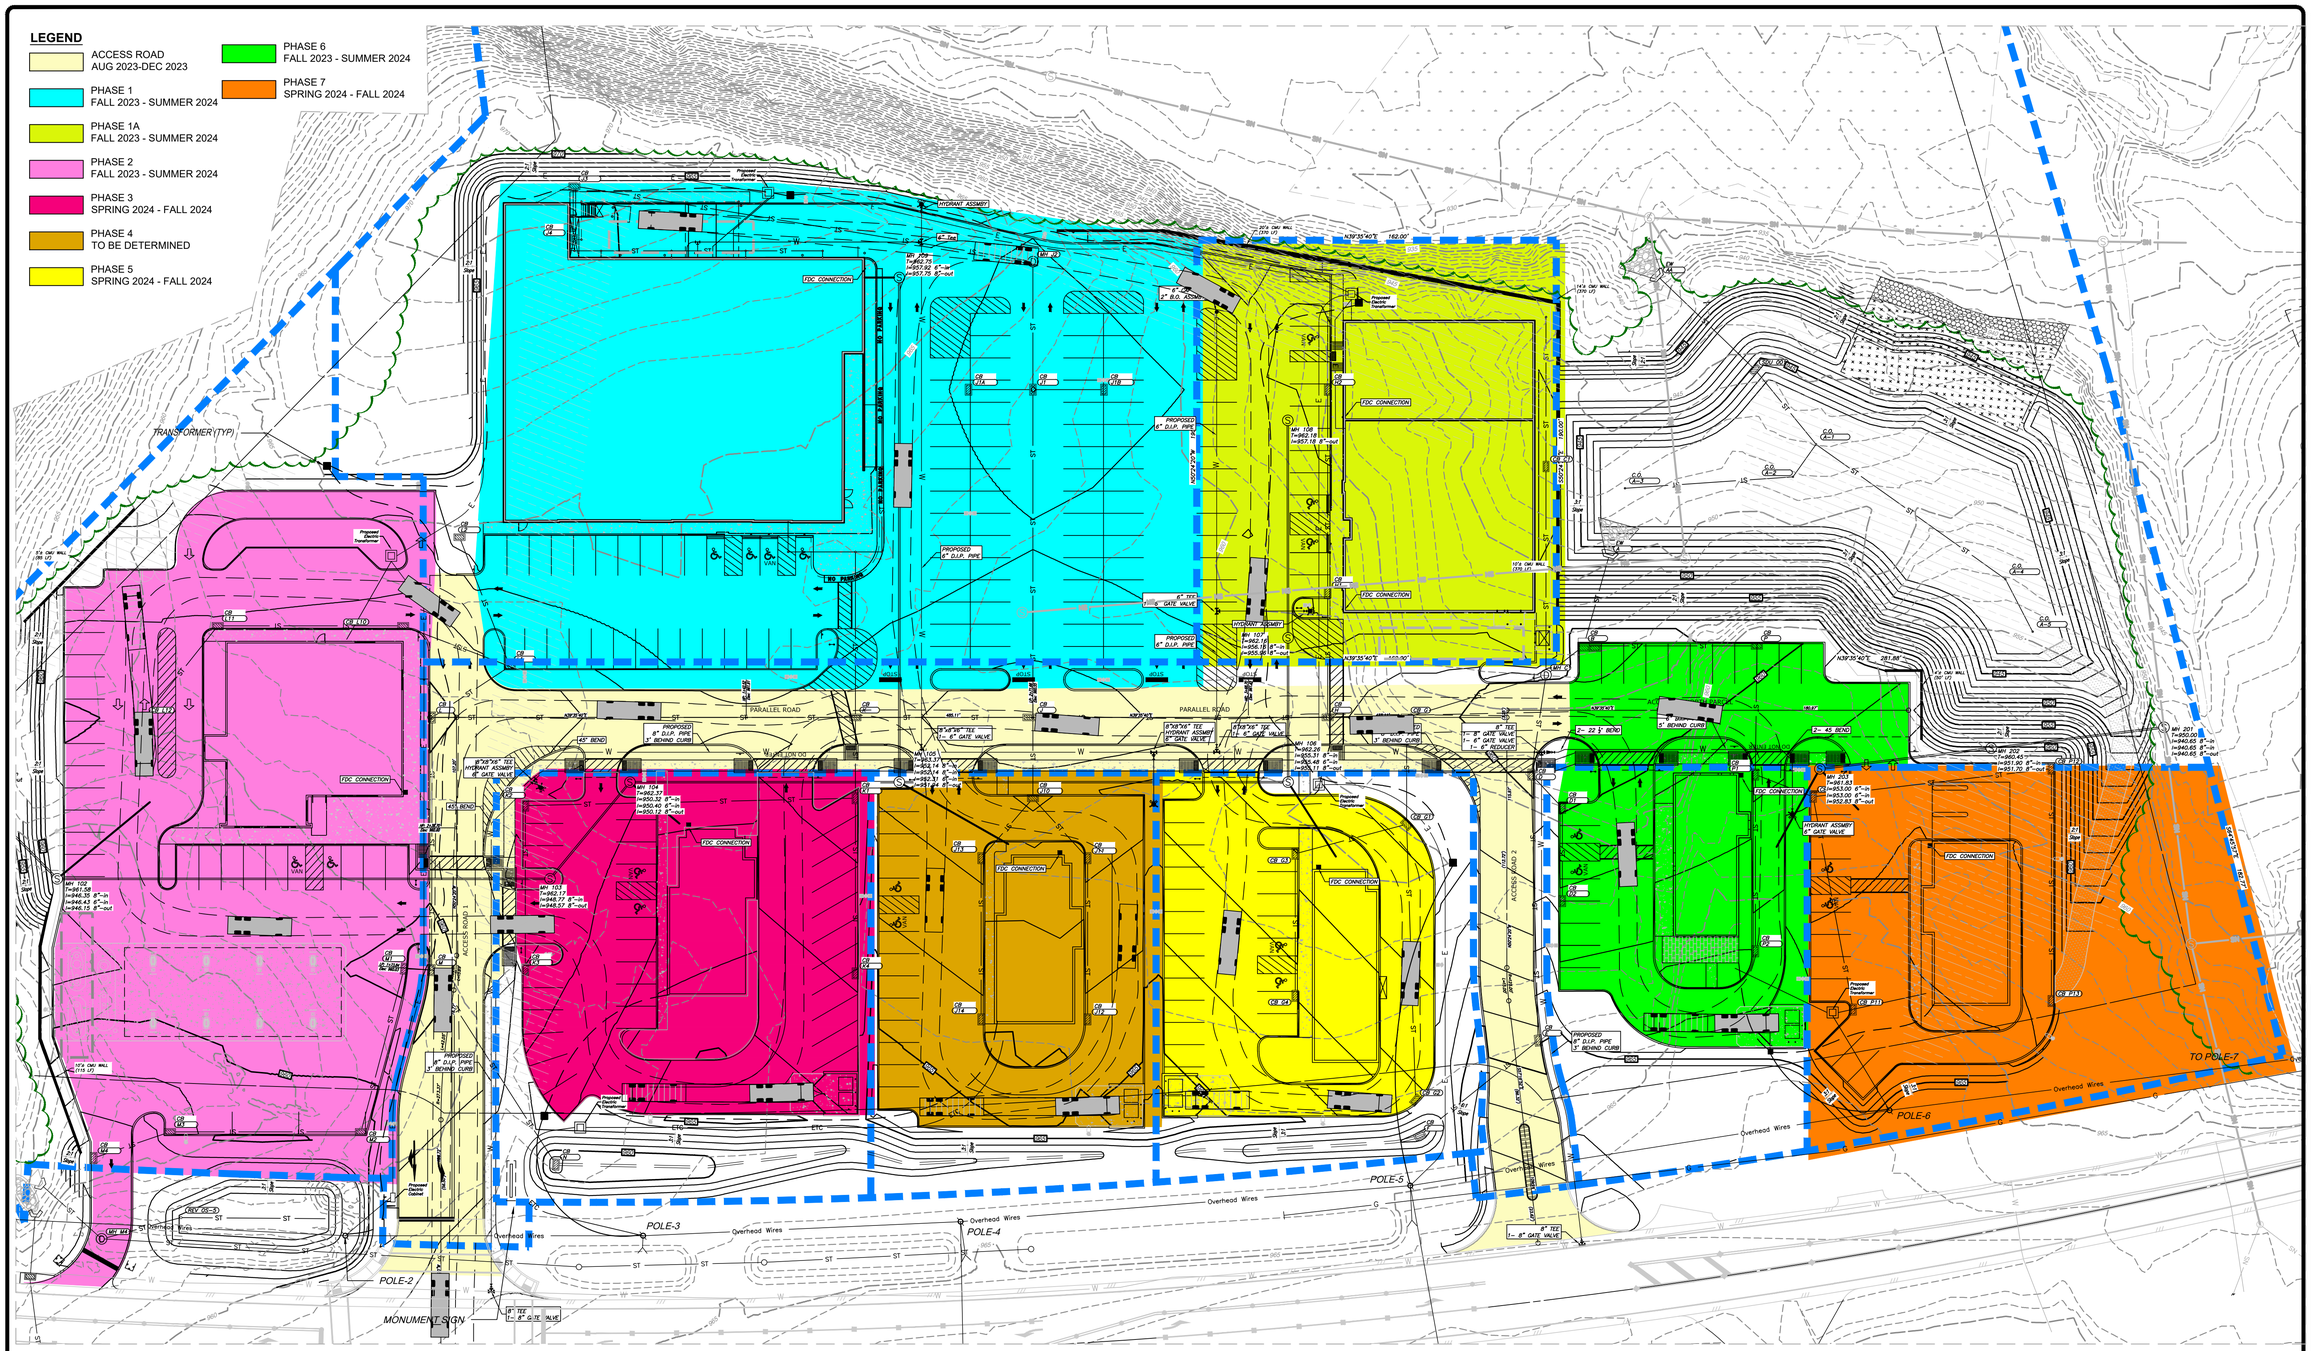

ENGINEERING LAND SURVEYORS
ESTABLISHED 1960
www.hampton-technical.com

Corporate Office
Etna Technical Center
35 Wilson Street, Suite 201
Pittsburgh, PA 15223
PHONE: (412) 781-9660
FAX: (412) 781-5904

Mars Office
123 Ridge Road, Suite B
Valencia, PA 16059
PHONE: (724) 625-4544
FAX: (724) 625-4549

DATE ISSUED: ##/##/####
PROJECT STATUS: ##/##/####

REVISIONS:

NO.	DESCRIPTION	DATE
##	##	##
##	##	##
##	##	##
##	##	##
##	##	##
##	##	##
##	##	##
##	##	##

DRAWING ORIENTATION

PROJECT TITLE:
Jackson Village
Site Phasing

CLIENT ADDRESS:
234 Harmony, L.P.
4041 Liberty Avenue
Pittsburgh, PA 15224

PROJECT LOCATION:
Jackson Township
Butler County, Pennsylvania

DRAWN BY:	CHECKED BY:
tkh	jmp

CAD FILE: PH100 Overall Phasing.dwg

HORZ. SCALE:	VERT. SCALE:
1" = 20'	-

SHEET: #### OF #

PH100

PROJECT #: 13940